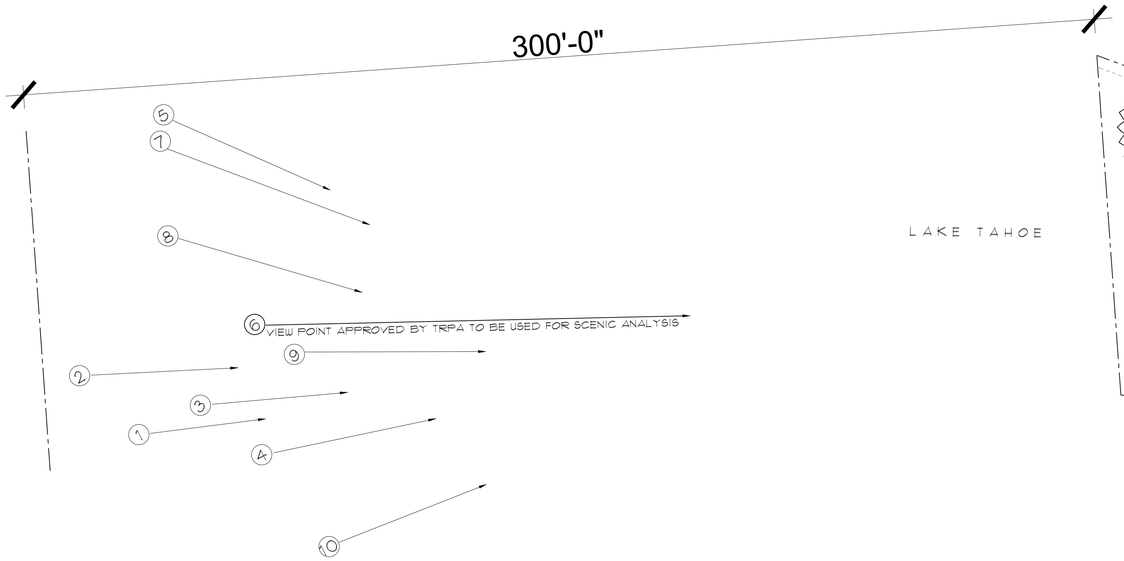

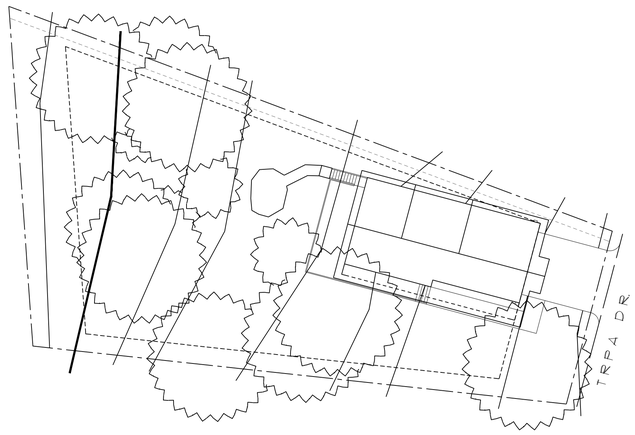

SCENIC VIEWS SITE PLAN
SCALE: 1" = 20'-0"

0 20 40 60

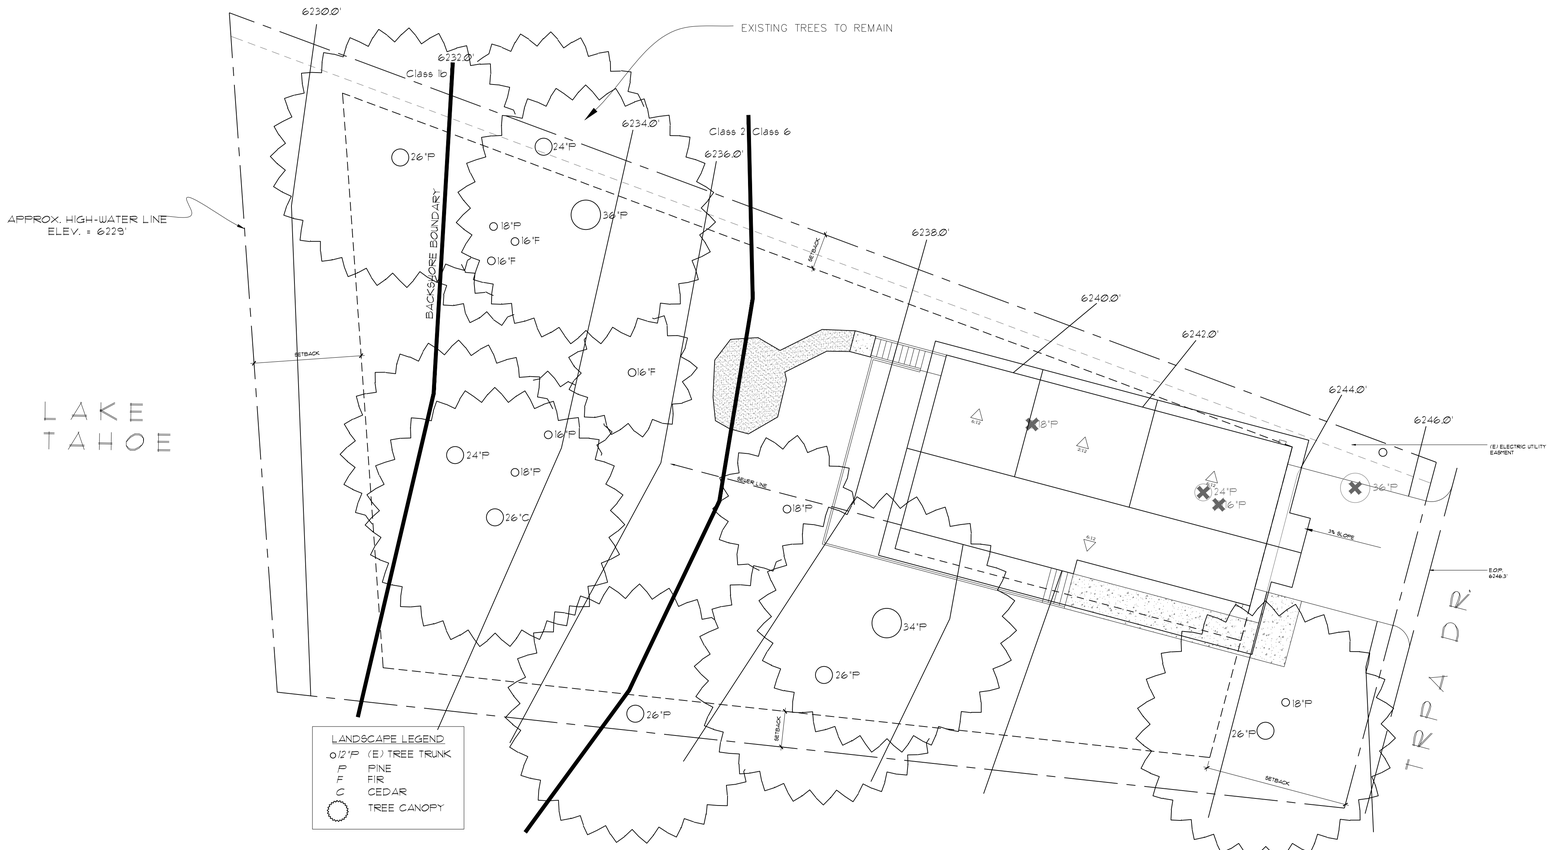

SCENIC SITE PLAN
SCALE: 1" = 10'-0"

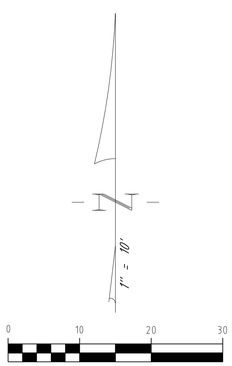

0 10 20 30

DESIGNER LOGO

TITLE:

SITE PLANS
- SCENIC -

PROJECT:

Project For:
TRPA RESIDENCE
PO BOX 5310
STATELINE, NV 89449
APN: 0000-00-000-001

DATE:

9/22/17 TDFD SUBMITTAL

10/17/17 TRPA SUBMITTAL

10/30/17 TRPA REVISION 1

11/10/17 TRPA ACKNOWL.

DRAWN BY:

DATE PREPARED:

SCALE: AS NOTED

DRAWING No:

C5