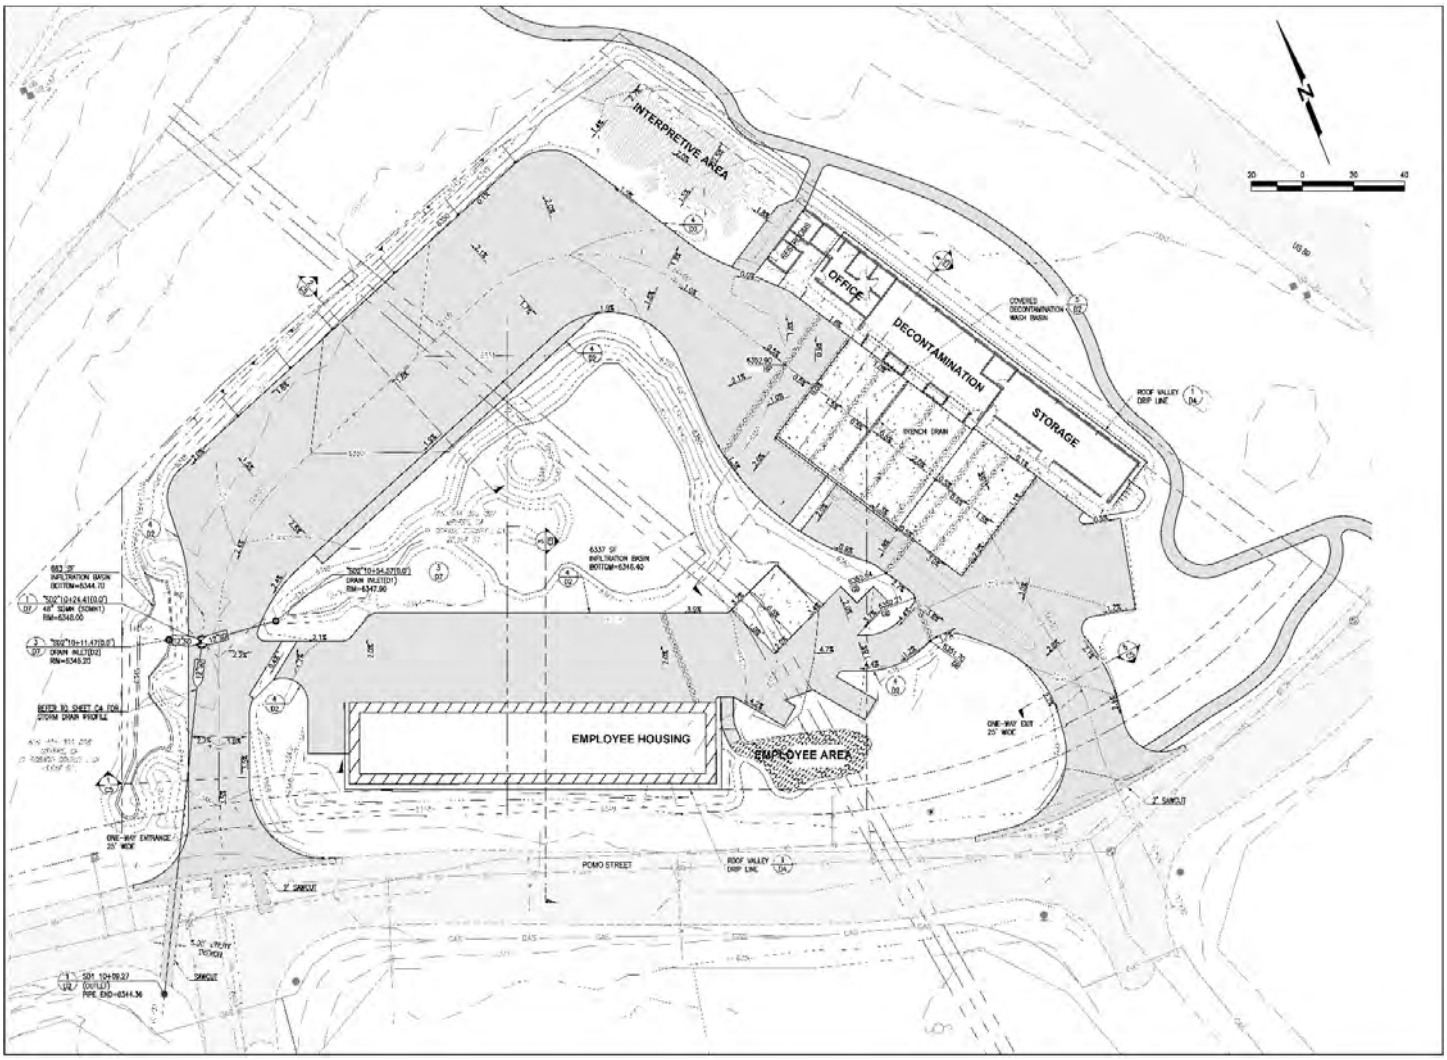
INTERPRETIVE AREA
OFFICE
DECONTAMINATION
STORAGE
EMPLOYEE HOUSING
EMPLOYEE AREA
POMO STREET
N